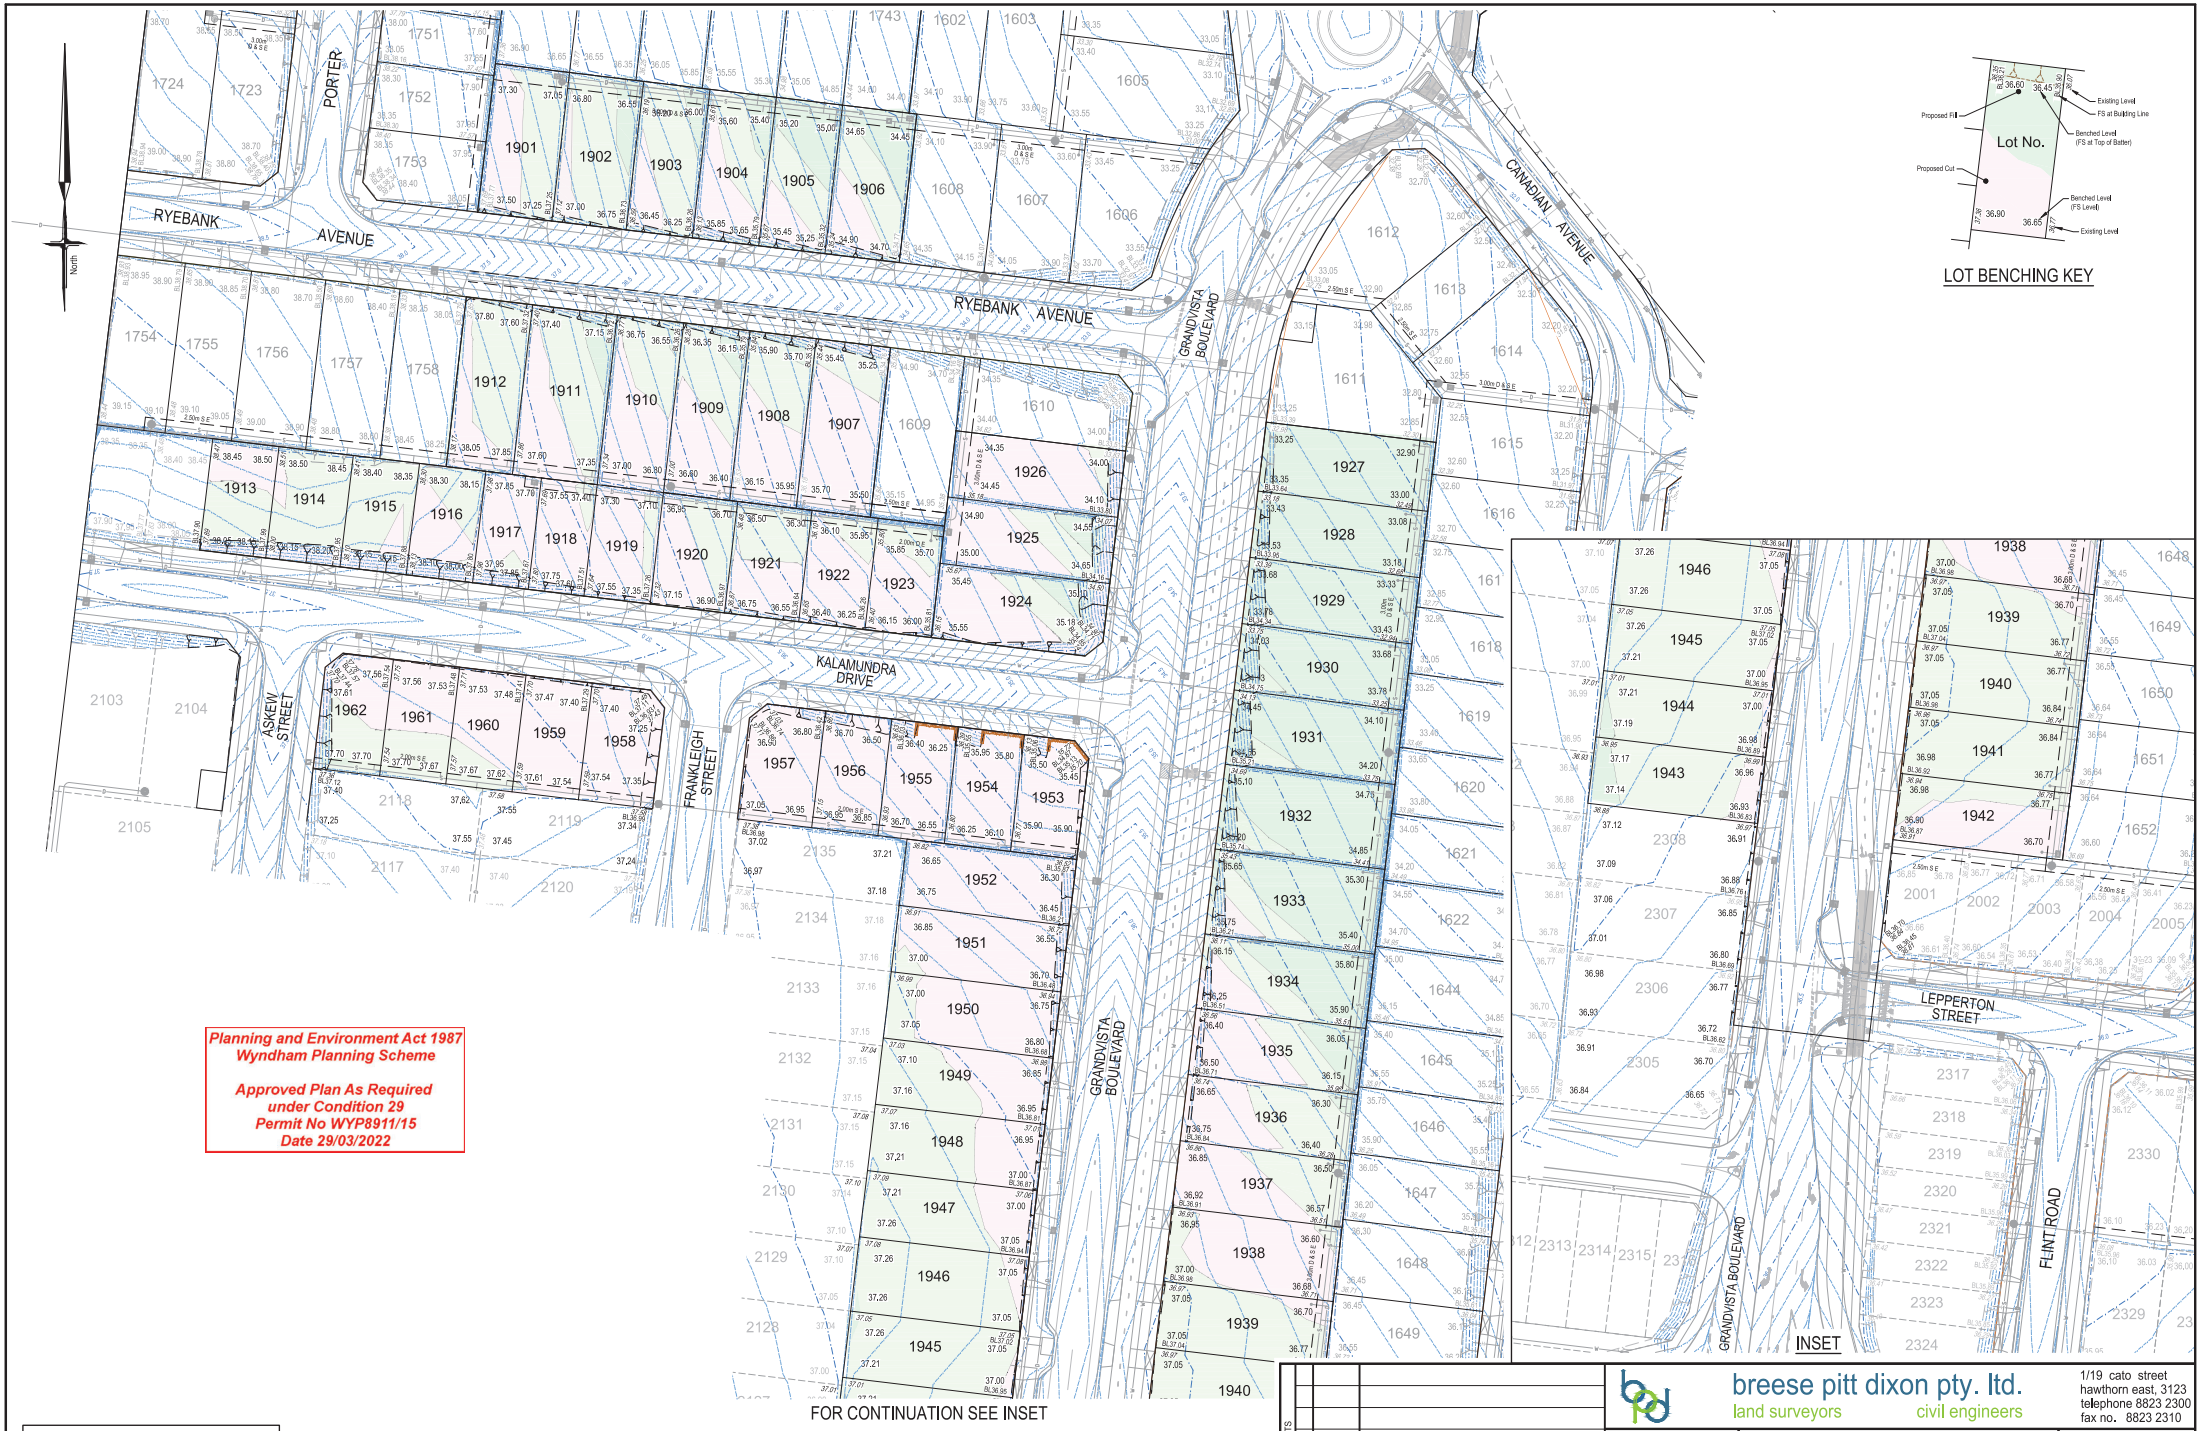

FOR CONTINUATION SEE INSET

PLAN
1:500

LENGTHS ARE IN METRES

10 5 0 10 20 40

SCALE 1 : 500 (A1)

INSET

LOT BENCHING KEY

Planning and Environment Act 1987
Wyndham Planning Scheme

Approved Plan As Required
under Condition 29
Permit No WYP8911/15
Date 29/03/2022

WARNING
BEWARE OF UNDERGROUND SERVICES
THE LOCATIONS OF UNDERGROUND SERVICES ARE APPROXIMATE ONLY AND THEIR EXACT POSITION SHOULD BE PROVEN ON SITE. NO GUARANTEE IS GIVEN THAT ALL EXISTING SERVICES ARE SHOWN.

DIAL BEFORE YOU DIG
www.1100.com.au

AMENDMENTS

VER	DATE	REMARKS
A	1/3/22	ISSUED FOR CONSTRUCTION

breese pitt dixon pty. ltd.
land surveyors civil engineers
1/19 cato street
hawthorn east, 3123
telephone 8823 2300
fax no. 8823 2310

MELWAY REF.	204-G-8
SURVEY	BPD
DESIGN	BPD
DRAWN	DG
CHECKED	

CORNERSTONE ESTATE STAGE 19

LOT BENCHING PLAN

MUNICIPALITY: WYNDHAM
REFERENCE: 8890 E/19
SCALE: As Shown | DATUM: AHD | DATE: Jan'22 | SHEET: 15 OF 15 | A

T:\Projects\BPD\8890 Cornerstone\CAD\Drawings\Stage 19\8890_E19_015_EW.dwg (R15)

Plotted: Mar 9, 2022 - 3:37pm